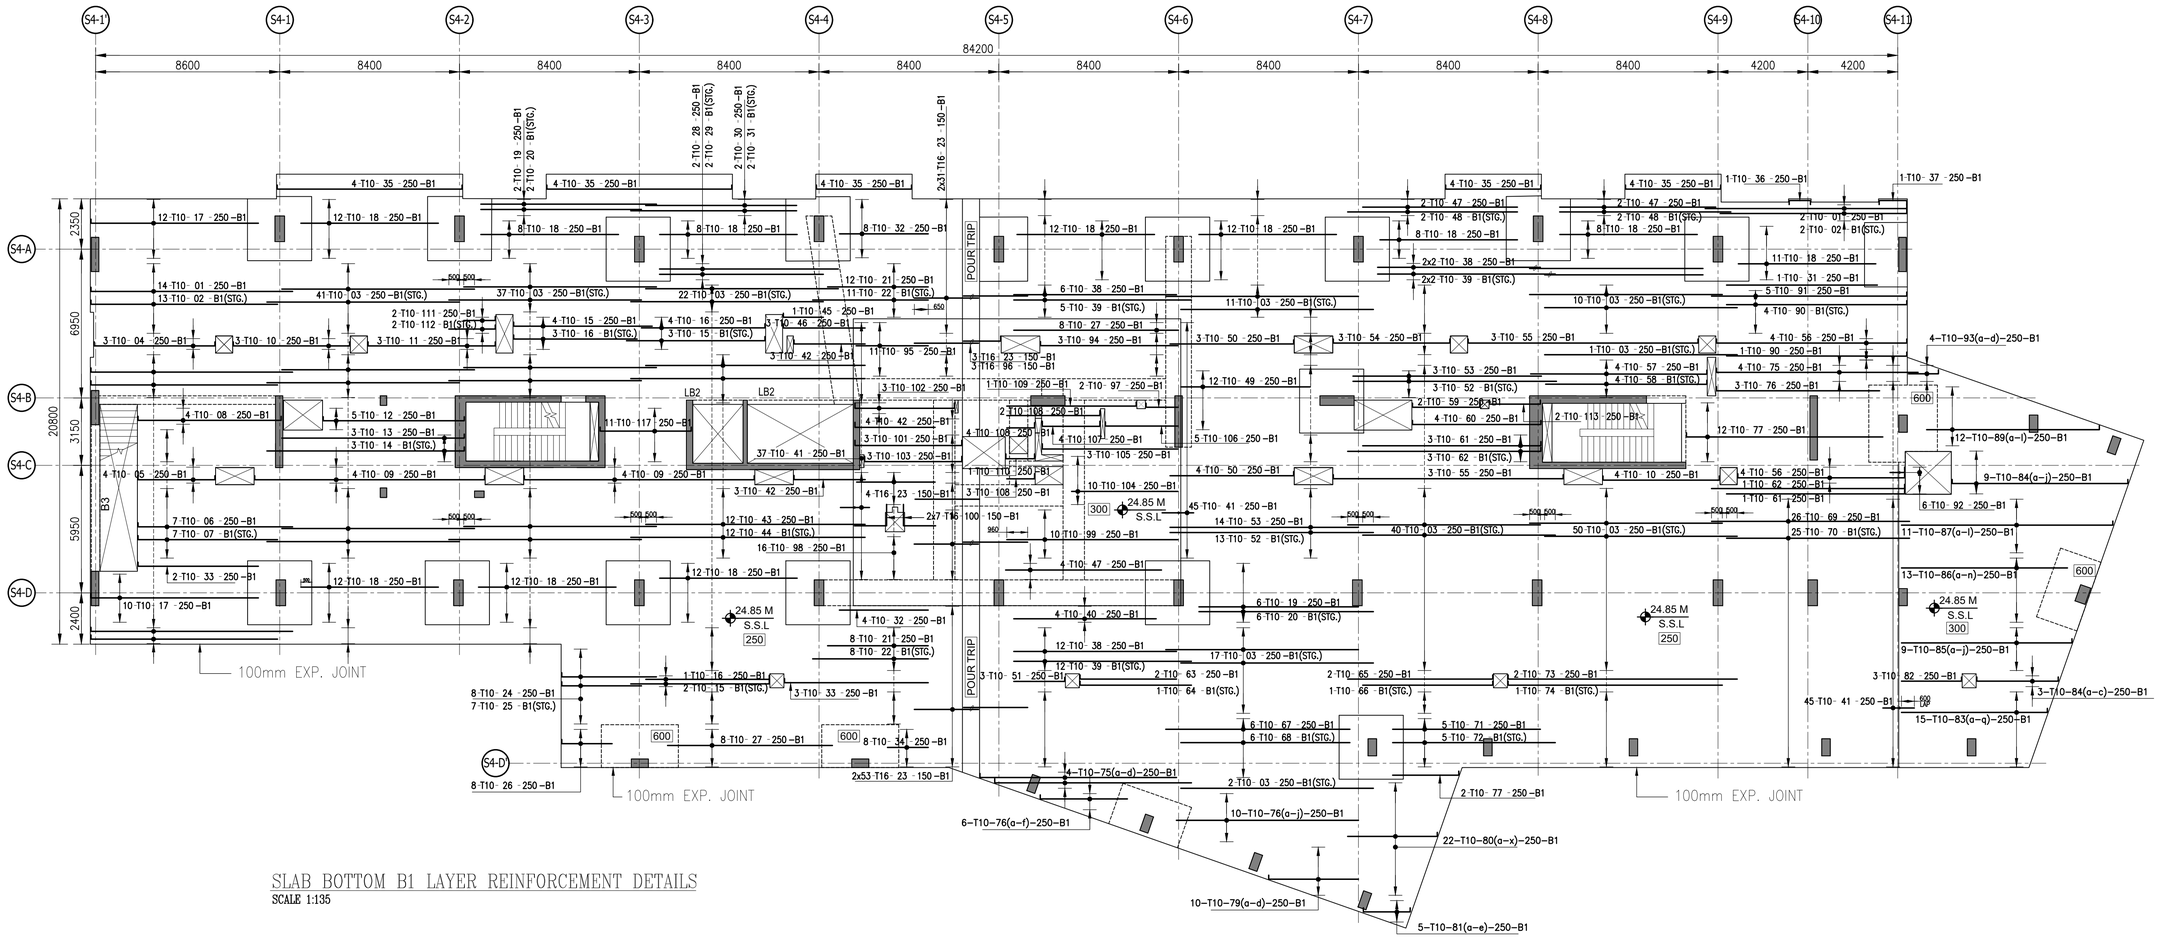

SLAB BOTTOM B1 LAYER REINFORCEMENT DETAILS
SCALE 1:135

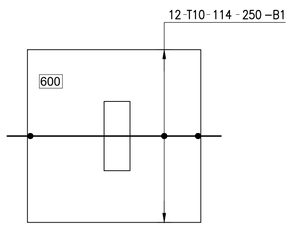

TYPICAL DROP PANEL MID SLAB
SCALE 1:50 20 Nos

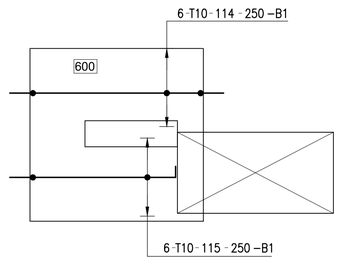

DROP PANEL AT OPENING
SCALE 1:50

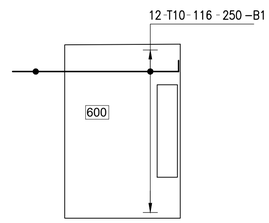

TYPICAL DROP PANEL SLAB EDGE
SCALE 1:50 2 Nos